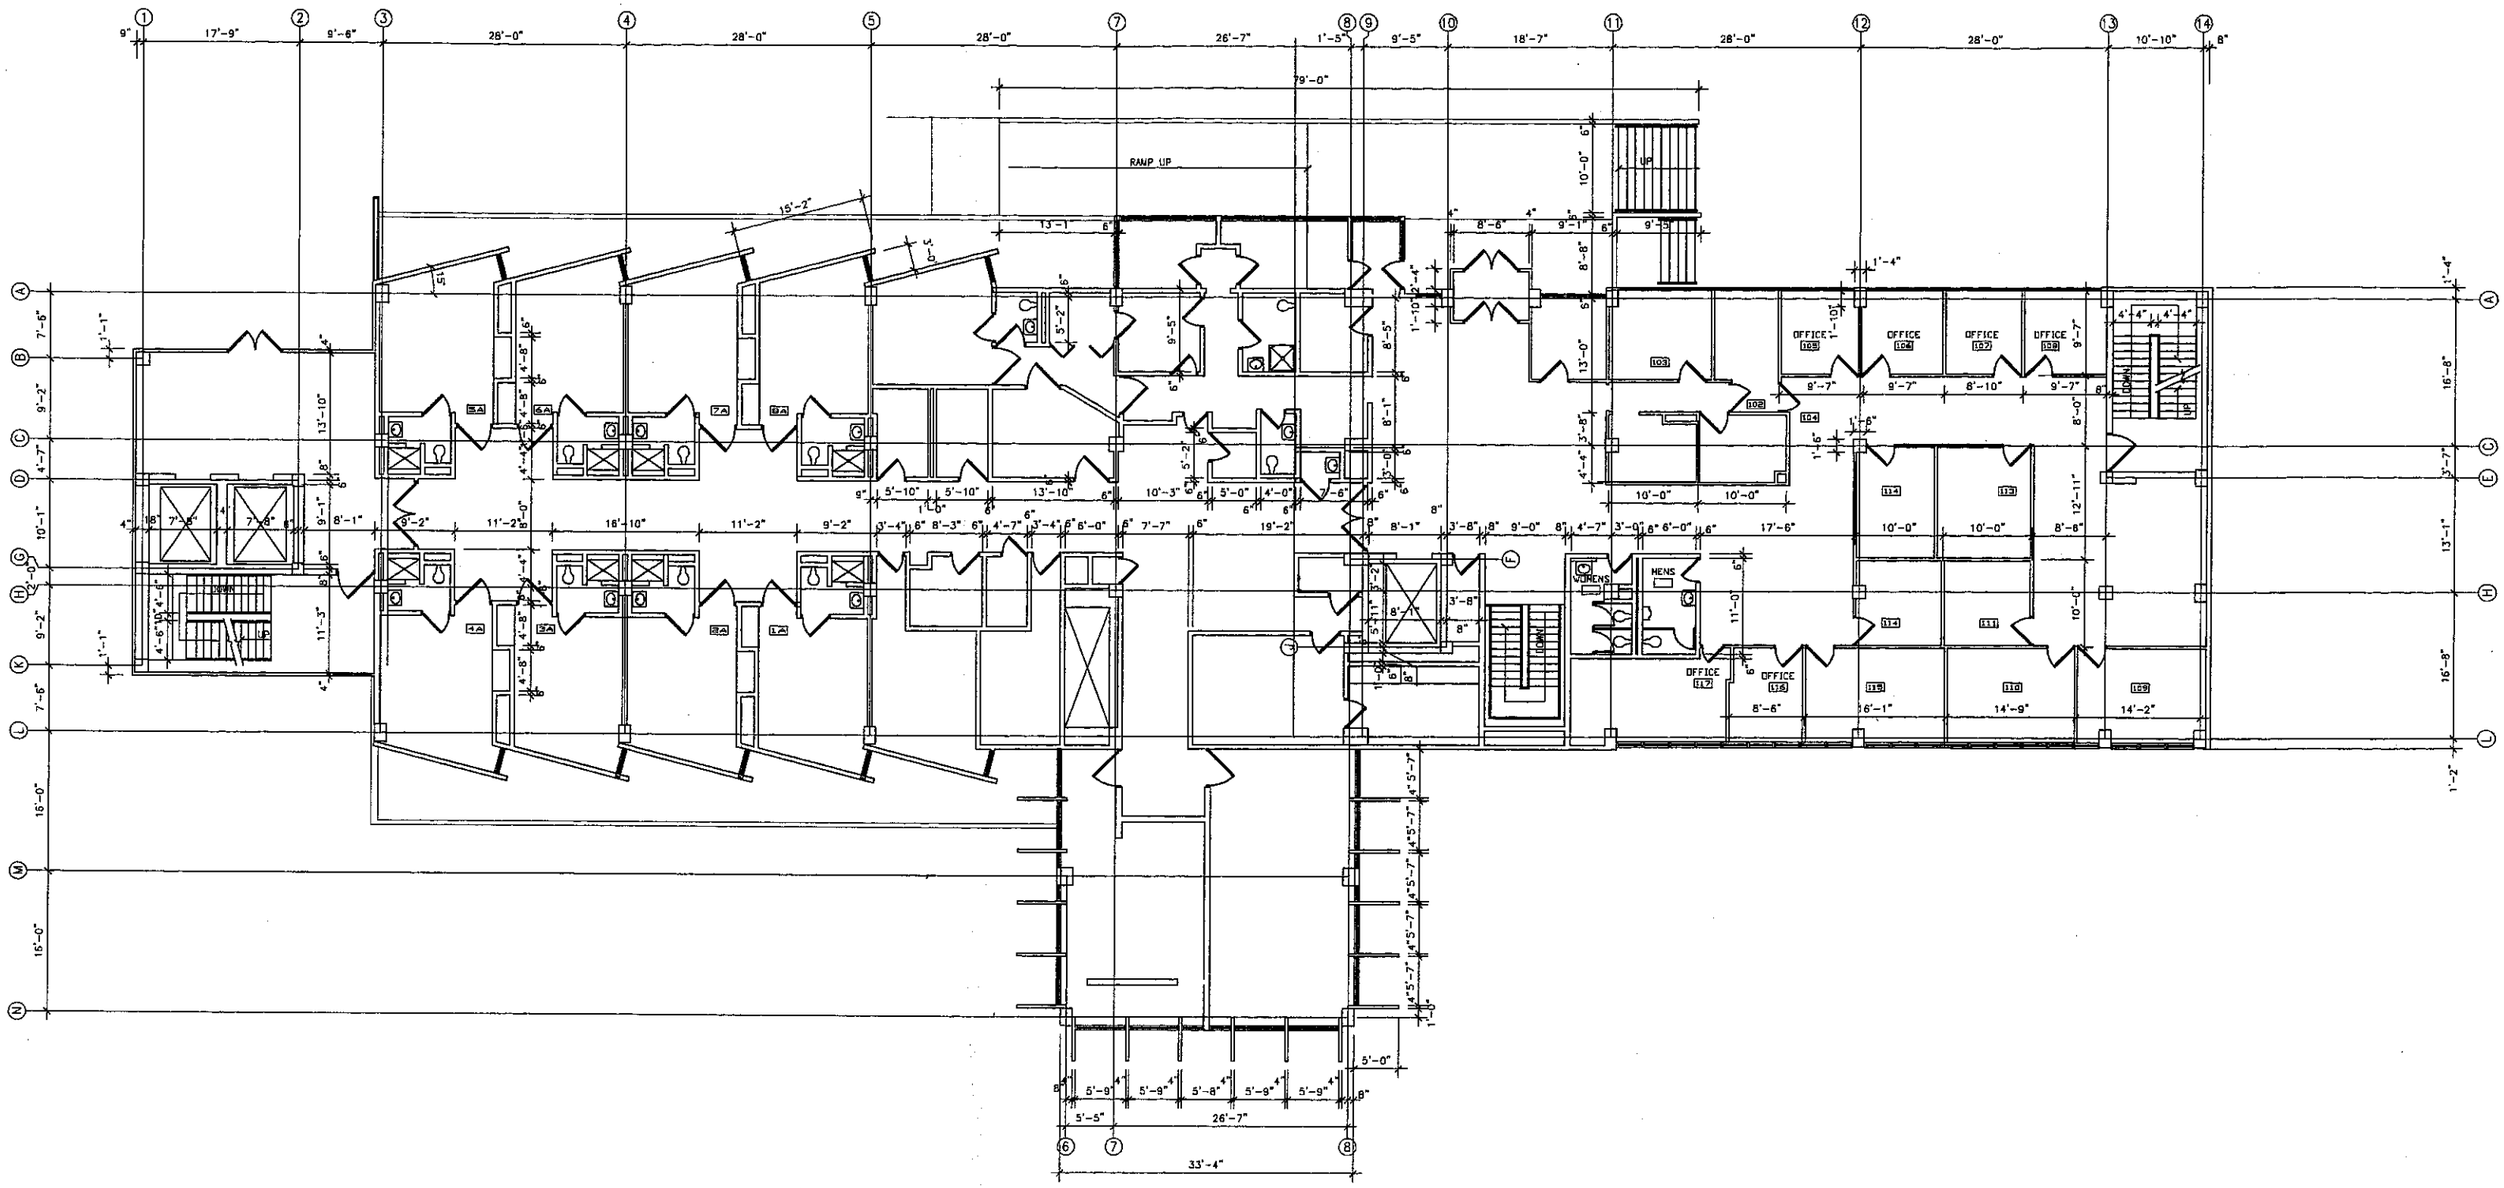

A 1 FIRST FLOOR PLAN

SCALE: 1/8"=1'-0"